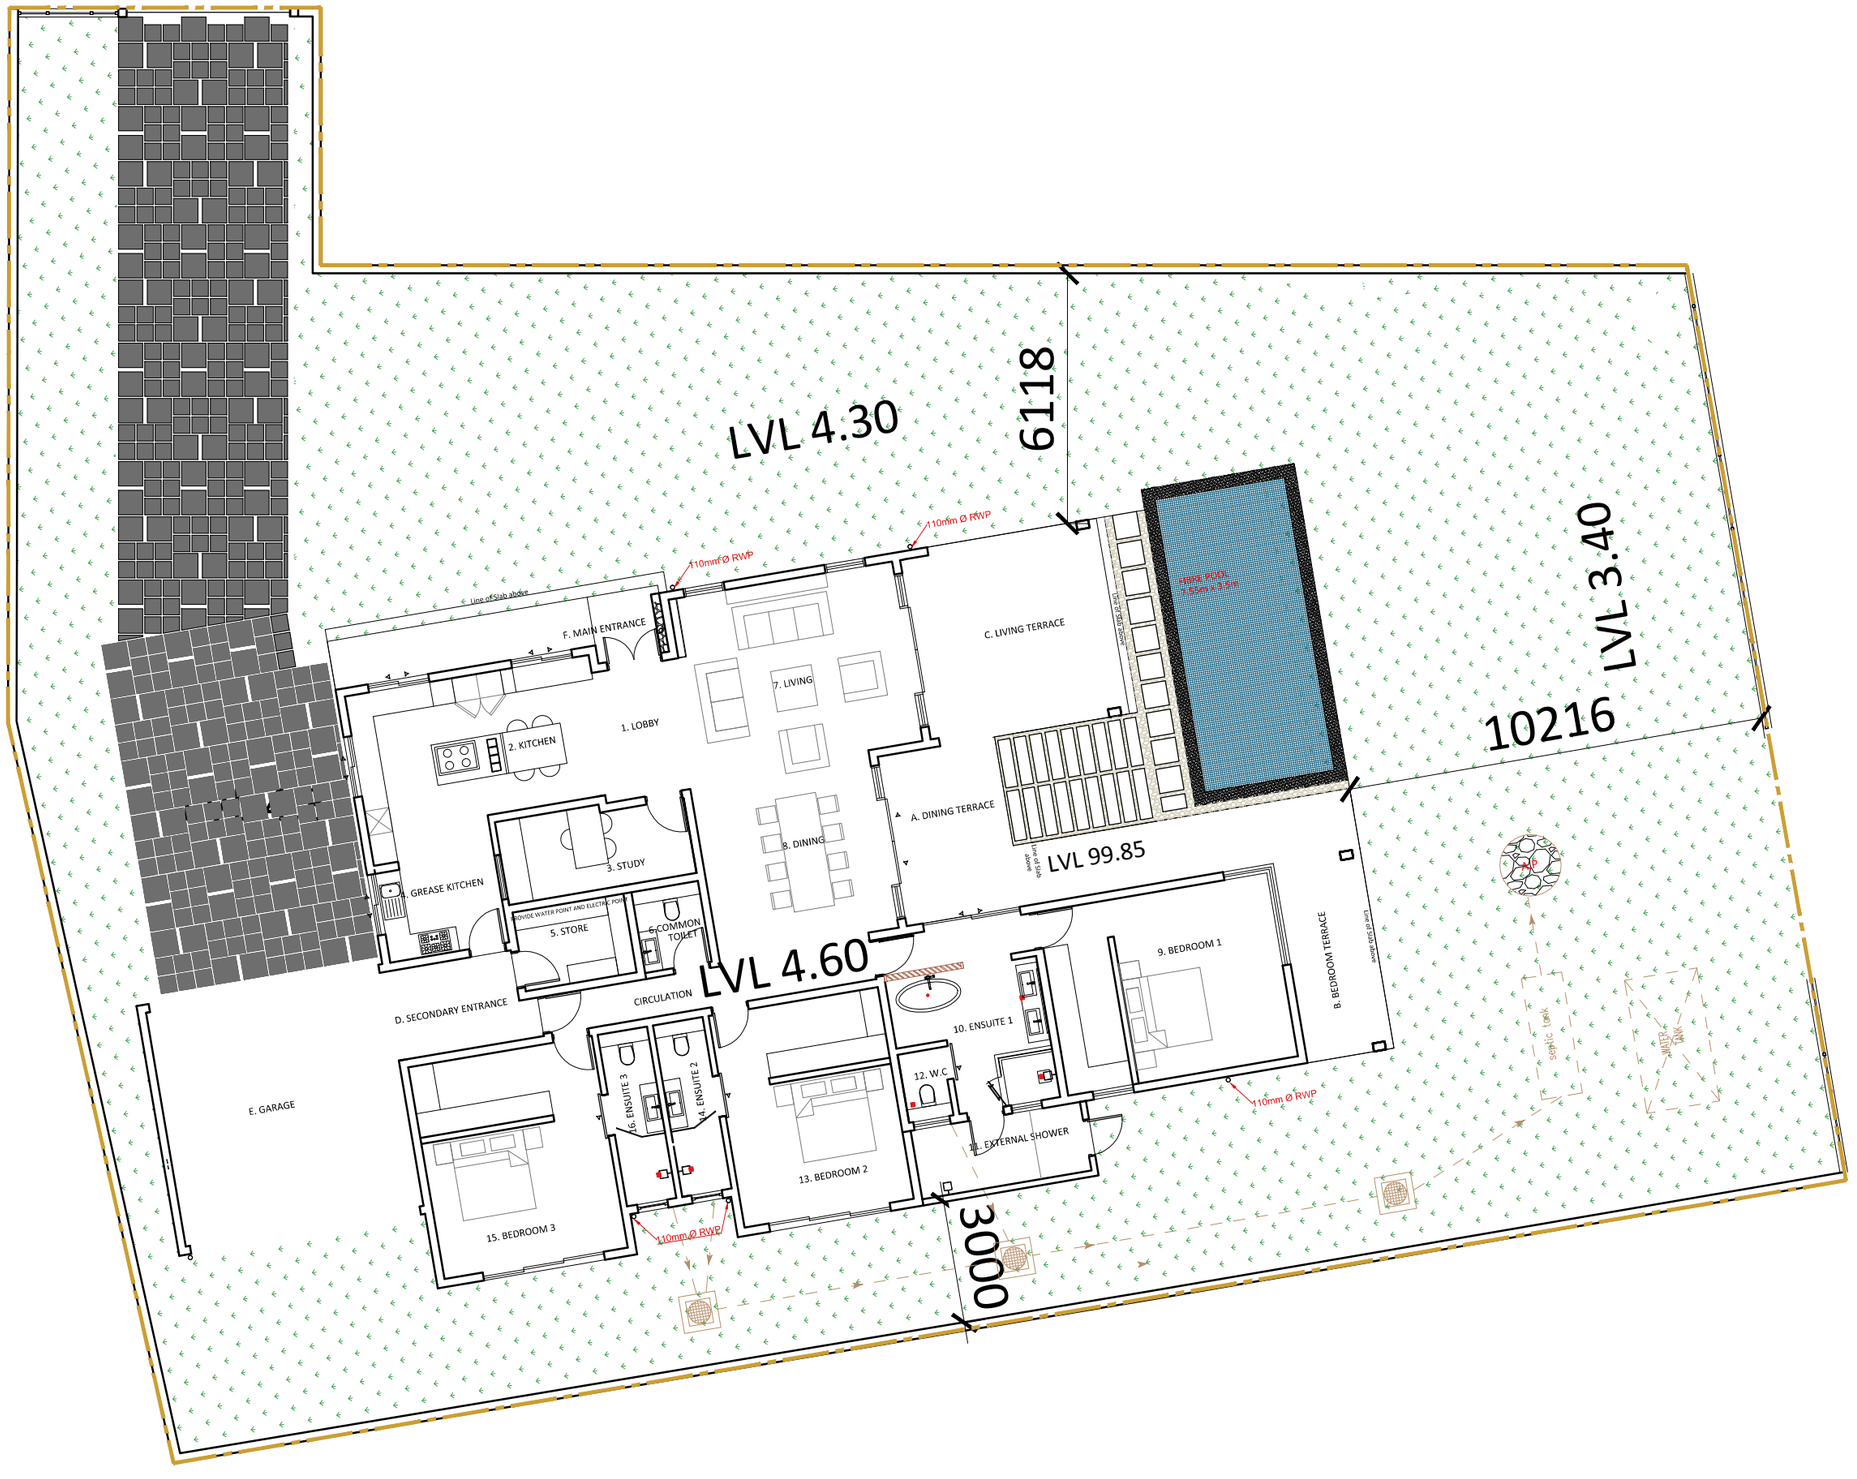

TABLE OF AREA IN m^2 (EXCLUDING INTERNAL WALLS)		
1	LOBBY	7.4
2	KITCHEN	23.1
3	STUDY	9.3
4	GREASE KITCHEN	7.1
5	STORE	5.5
6	COMMON TOILET	3.4
7	LIVING	26.4
8	DINING	18.6
9	BEDROOM 1	25.6
10	ENSUITE 1	15.0
11	EXTERNAL SHOWER	7.4
12	W.C	1.9
13	BEDROOM 2	22.2
14	ENSUITE 2	5.2
15	BEDROOM 3	24.1
16	ENSUITE 3	5.2
	CIRCULATION	8.2
	TOTAL	215.6
TOTAL FLOOR AREA (INCLUDE WALLS EXCLUDE OUTDOOR SPACES)		243.2
OUTDOOR SPACES		
A	DINING TERRACE	12.1
B	BEDROOM TERRACE	23.1
C	LIVING TERRACE	24.6
D	SECONDARY ENTRANCE	8.0
E	GARAGE	37.2
F	MAIN ENTRANCE	10.3
	TOTAL	115.3
TOTAL AREA (FLOOR + OUTDOOR)		358.2
Z	POOL	26.43

VILLA NO. 1 TOTAL SURFACE AREA IN m^2	
BUILDING FOOTPRINT (incl. terrace, garage, etc)	358.2
AREA OF ACCESS	70.7
AREA OF GARDEN (Exclude boundary wall)	426.0
AREA OF POOL	26.43
TOTAL PLOT AREA (Incl. boundary wall)	900.1

ONE ARCHITECTNOLOGIA LTD
by DJIBRAAN HOSSEN
BDes (Arch), M (Arch) THE UNIVERSITY OF SYDNEY
REGISTERED ARCHITECT NUMBER 196
tel: +230 257 8987
e-mail: d.hossen@gmail.com
website: www.djibraanhossen.com

All dimensions and levels are to be checked on site prior to the commencement of work. Figured dimensions are to be taken in preference to scaling. Discrepancies are to be reported to the designer for clarification prior to commencement. All drawings are to be read in conjunctions with the specification and consultant documents.
10mm interval scale bar for archiving

north

No.	revision	date

amendments

ROCK VIEW LTD
client

ROCK VIEW
project details

drawn by	1:150 scale	VILLA 1 - C.R.P drawing title
checked by	job no.	1.01 drawing no. / issue
approved by	25.04.16 date	C.R.P status