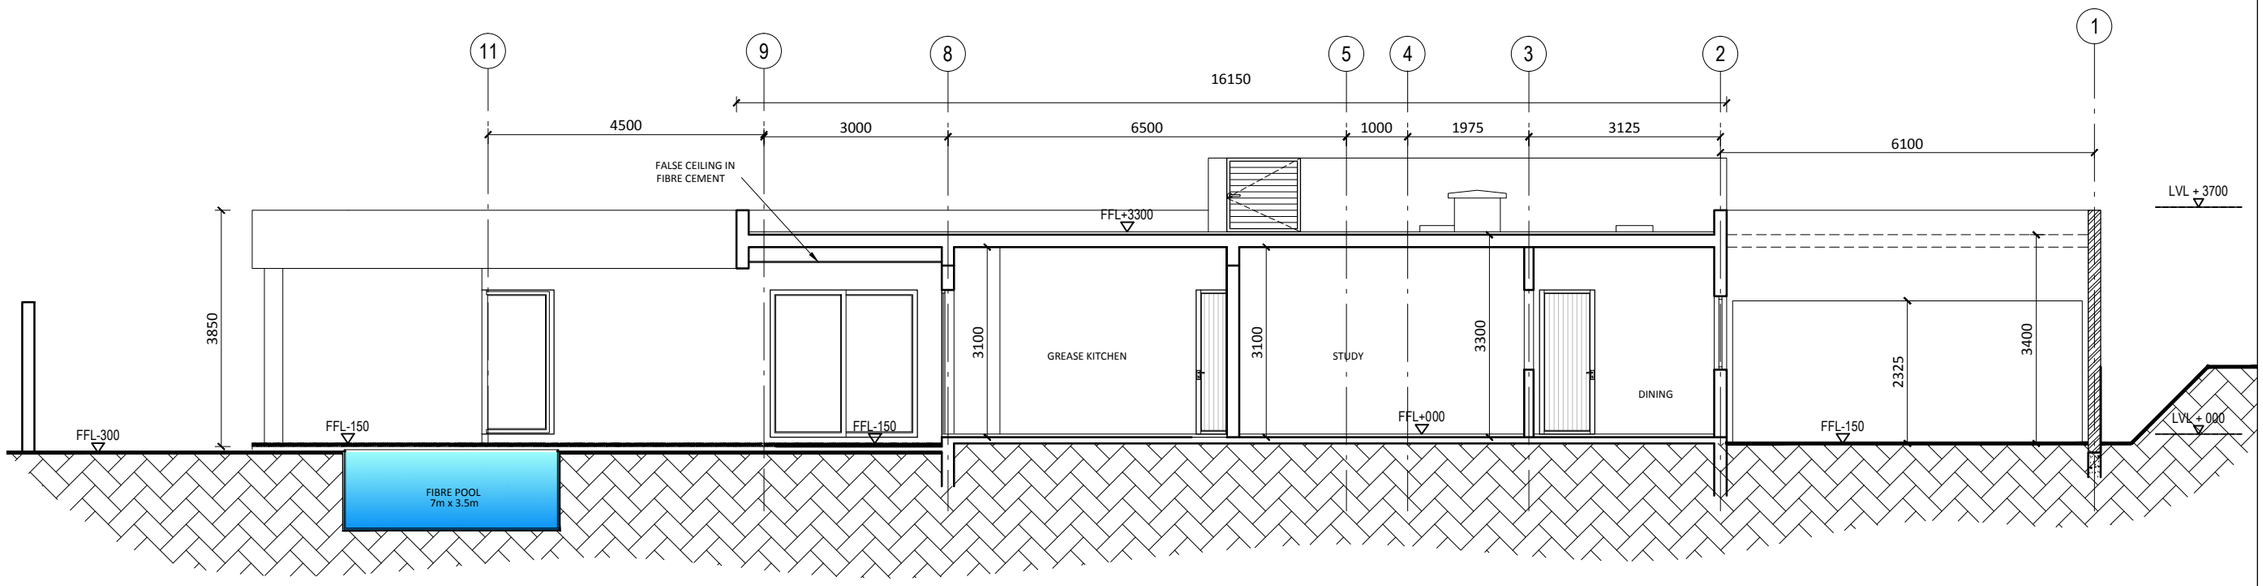

SECTION A - A

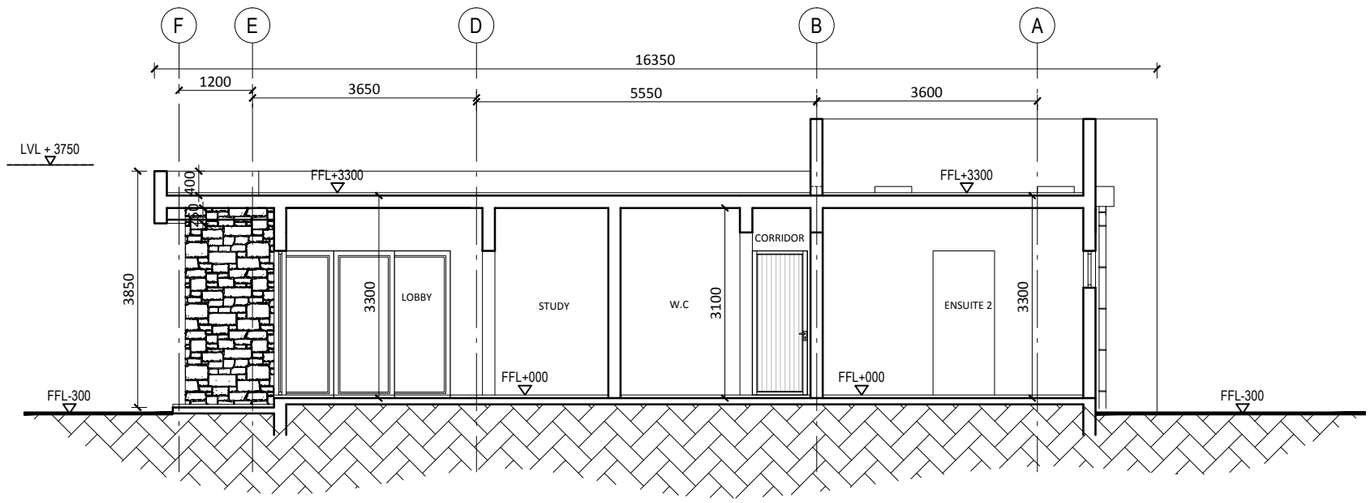

SECTION 1 - 1

ONE ARCH LTD
by DJIBRAAN HOSSEN
BDes (Arch), M (Arch) THE UNIVERSITY OF SYDNEY
REGISTERED ARCHITECT NUMBER 196
tel: +230 257 8987
e-mail: djibraan@one-arch.com
website: www.djibraanhossen.com

All dimensions and levels are to be checked on site prior to the commencement of work. Figured dimensions are to be taken in preference to scaling. Discrepancies are to be reported to the designer for clarification prior to commencement. All drawings are to be read in conjunctions with the specification and consultant documents.

10mm interval scale bar for archiving

No.	Revision	Date
R1	General Revision	13.06.18

amendments

ROCK VIEW LTD
client

ROCK VIEW
project details

DH *drawn by*	1:100 *scale*	**VILLA 4_SECTIONS** *drawing title*
checked by	*job no.*	**04B (3)** *drawing no.* **R1** *issue*
approved by	20.04.16 *date*	**CONSTRUCTION** *status*